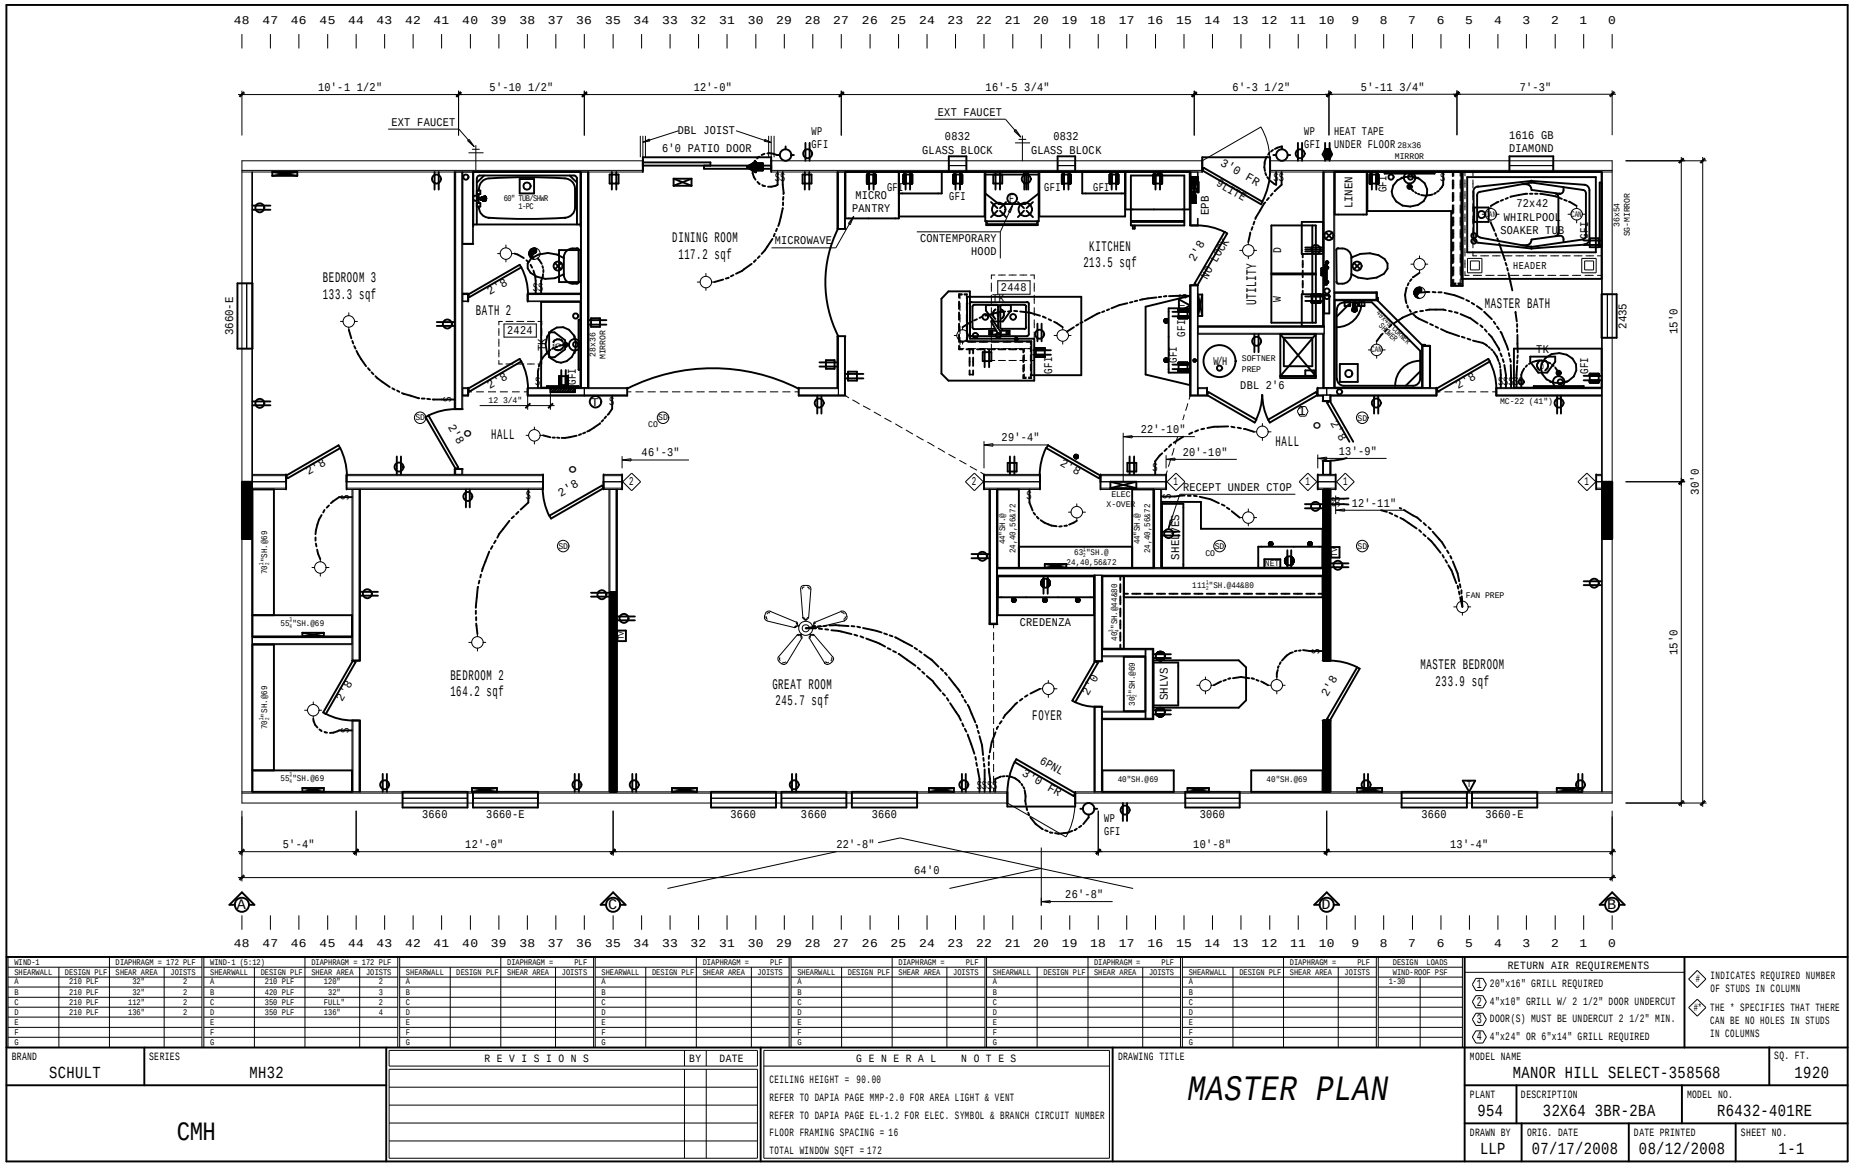

WIND-1		DIAPHRAGM = 172 PLF		WIND-1 (5:12)		DIAPHRAGM = 172 PLF			DIAPHRAGM = PLF				DIAPHRAGM = PLF				DIAPHRAGM = PLF				DIAPHRAGM = PLF				DIAPHRAGM = PLF				DESIGN LOADS
SHEARWALL	DESIGN PLF	SHEAR AREA	JOISTS	SHEARWALL	DESIGN PLF	SHEAR AREA	JOISTS	SHEARWALL	DESIGN PLF	SHEAR AREA	JOISTS	SHEARWALL	DESIGN PLF	SHEAR AREA	JOISTS	SHEARWALL	DESIGN PLF	SHEAR AREA	JOISTS	SHEARWALL	DESIGN PLF	SHEAR AREA	JOISTS	SHEARWALL	DESIGN PLF	SHEAR AREA	JOISTS	WIND-ROOF PSF
A	210 PLF	32"	2	A	210 PLF	120"	2	A				A				A				A				A				1-30
B	210 PLF	32"	2	B	420 PLF	32"	3	B				B				B				B				B				
C	210 PLF	112"	2	C	350 PLF	FULL"	2	C				C				C				C				C				
D	210 PLF	136"	2	D	350 PLF	136"	4	D				D				D				D				D				
E				E				E				E				E				E				E				
F				F				F				F				F				F				F				
G				G				G				G				G				G				G				

RETURN AIR REQUIREMENTS

1. 20"x16" GRILL REQUIRED
2. 4"x10" GRILL W/ 2 1/2" DOOR UNDERCUT
3. DOOR(S) MUST BE UNDERCUT 2 1/2" MIN.
4. 4"x24" OR 6"x14" GRILL REQUIRED

(#) INDICATES REQUIRED NUMBER OF STUDS IN COLUMN

(#*) THE * SPECIFIES THAT THERE CAN BE NO HOLES IN STUDS IN COLUMNS

BRAND	SERIES
SCHULT	MH32

CMH

REVISIONS

	BY	DATE

GENERAL NOTES

- CEILING HEIGHT = 90.00
- REFER TO DAPIA PAGE MMP-2.0 FOR AREA LIGHT & VENT
- REFER TO DAPIA PAGE EL-1.2 FOR ELEC. SYMBOL & BRANCH CIRCUIT NUMBER
- FLOOR FRAMING SPACING = 16
- TOTAL WINDOW SQFT = 172

DRAWING TITLE

MASTER PLAN

MODEL NAME	SQ. FT.
MANOR HILL SELECT-358568	1920

PLANT	DESCRIPTION	MODEL NO.
954	32X64 3BR-2BA	R6432-401RE

DRAWN BY	ORIG. DATE	DATE PRINTED	SHEET NO.
LLP	07/17/2008	08/12/2008	1-1

PDF created with pdfFactory trial version www.pdffactory.com