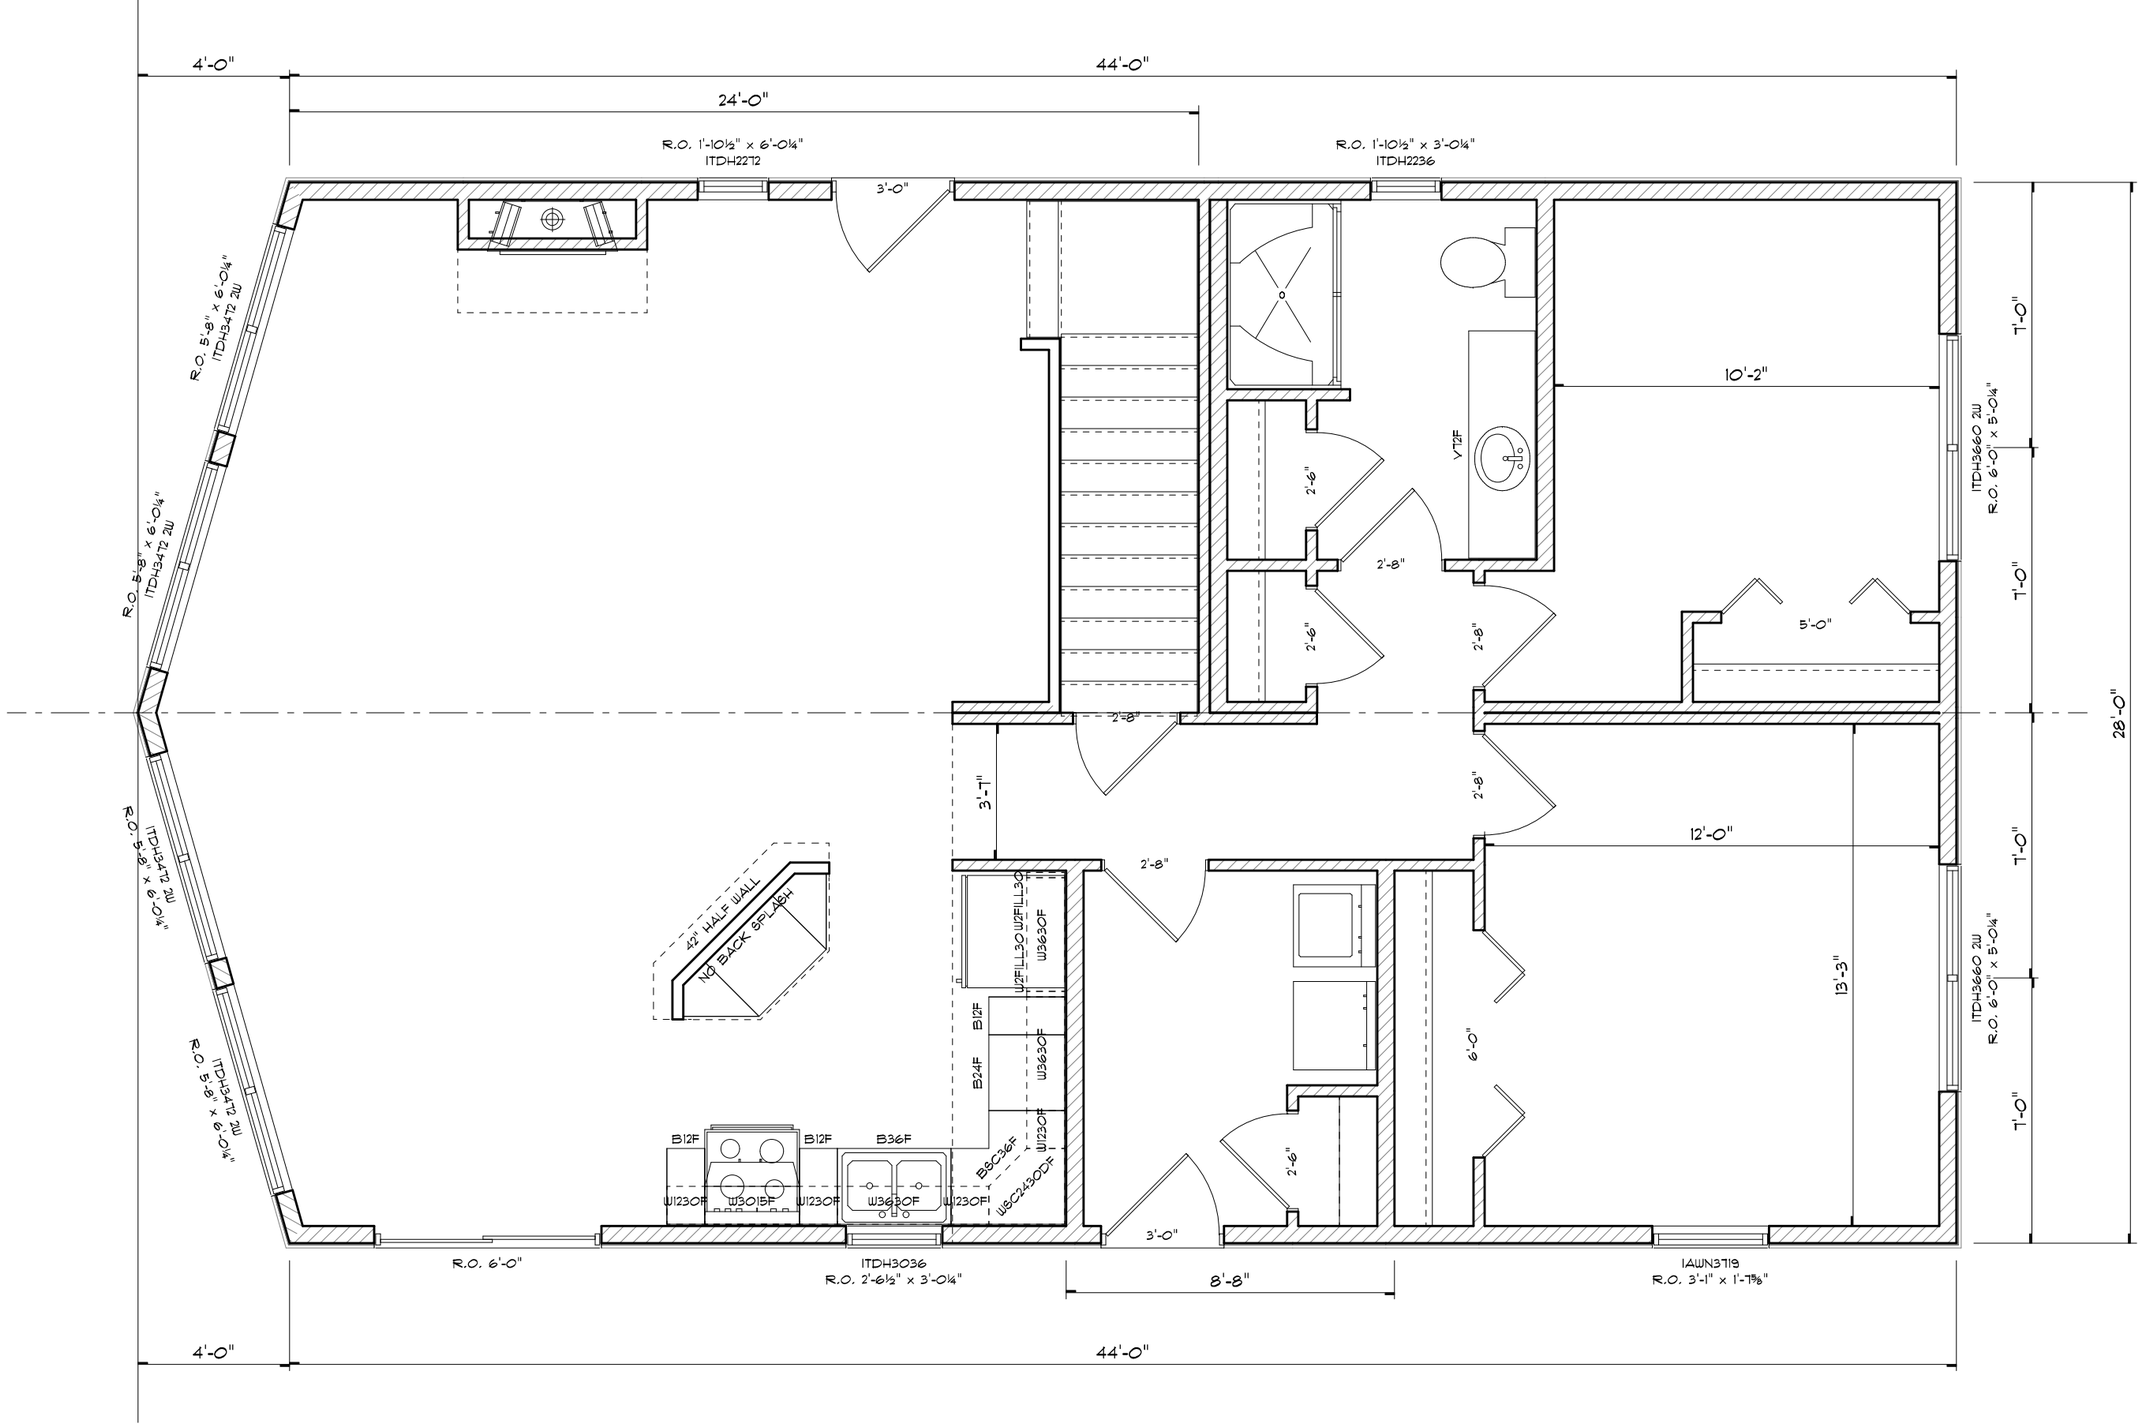

NORTHSTAR BUILDING SYSTEMS

MAIN LEVEL FLOOR PLAN

CUSTOMER: Neubauer

DEALER: EXCELSIOR HOMES

DATE: 12/17/08