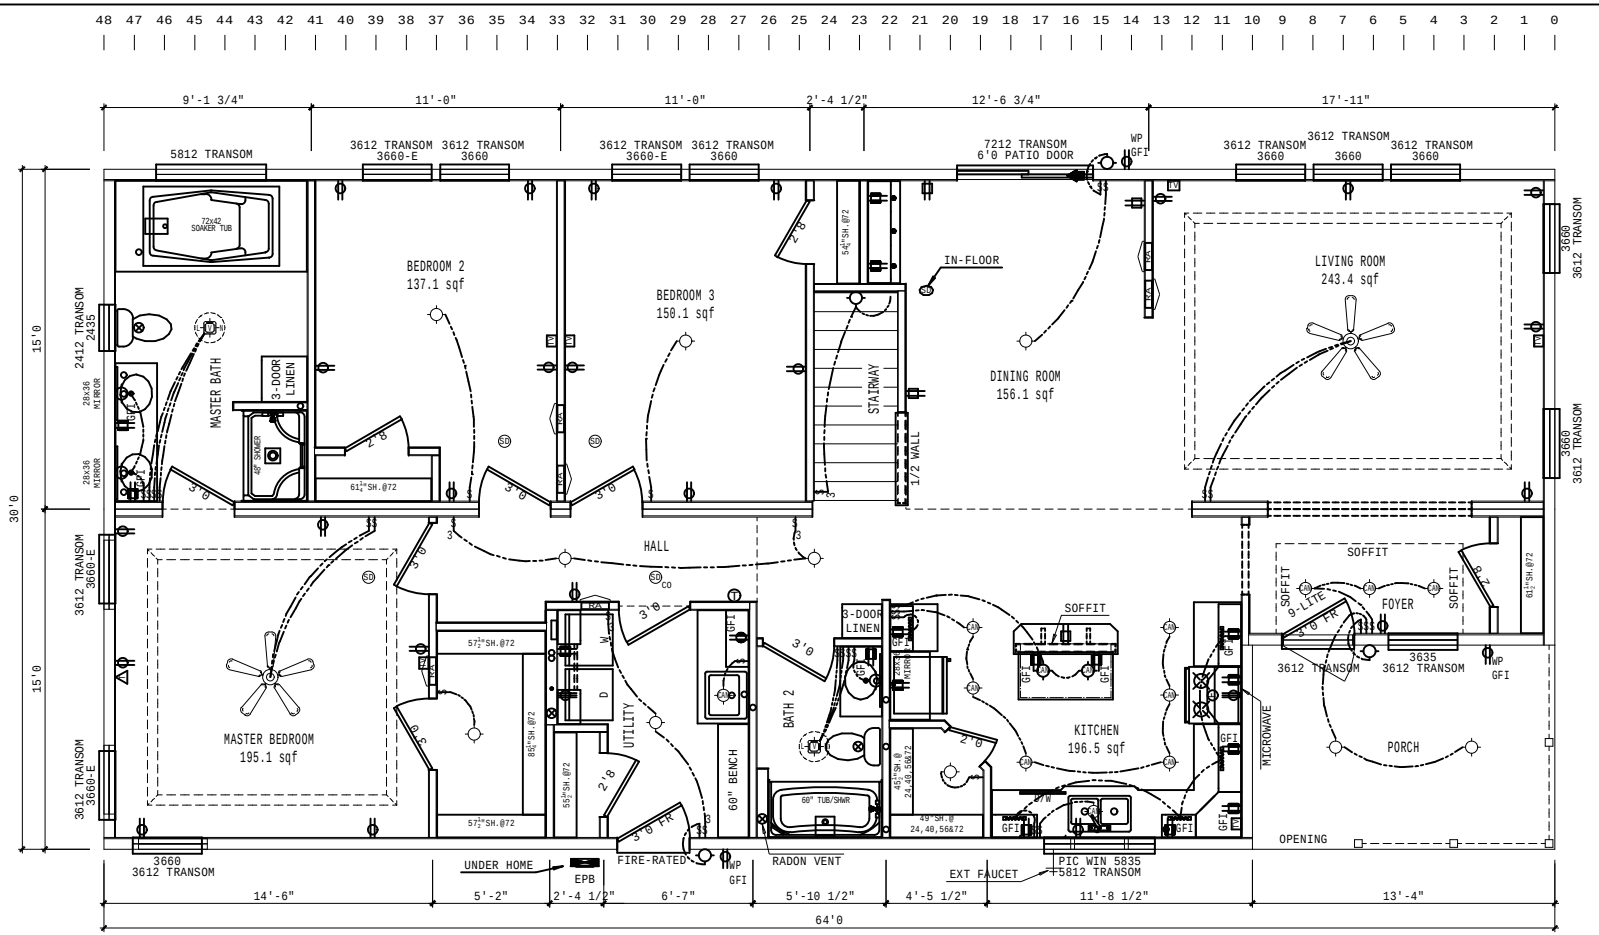

	DIAPHRAGM = PLF				DIAPHRAGM = PLF				DIAPHRAGM = PLF				DIAPHRAGM = PLF				DIAPHRAGM = PLF				DIAPHRAGM = PLF				DESIGN LOADS
SHEARWALL	DESIGN PLF	SHEAR AREA	JOISTS	SHEARWALL	DESIGN PLF	SHEAR AREA	JOISTS	SHEARWALL	DESIGN PLF	SHEAR AREA	JOISTS	SHEARWALL	DESIGN PLF	SHEAR AREA	JOISTS	SHEARWALL	DESIGN PLF	SHEAR AREA	JOISTS	SHEARWALL	DESIGN PLF	SHEAR AREA	JOISTS	WIND-ROOF PSF
A				A				A				A				A				A				90-60
B				B				B				B				B				B				
C				C				C				C				C				C				
D				D				D				D				D				D				
E				E				E				E				E				E				
F				F				F				F				F				F				
G				G				G				G				G				G				

RETURN AIR REQUIREMENTS

1. 20"x16" GRILL REQUIRED
2. 4"x10" GRILL W/ 2 1/2" DOOR UNDERCUT
3. DOOR(S) MUST BE UNDERCUT 2 1/2" MIN.
4. 4"x24" OR 6"x14" GRILL REQUIRED

◇ INDICATES REQUIRED NUMBER OF STUDS IN COLUMN

◇* THE * SPECIFIES THAT THERE CAN BE NO HOLES IN STUDS IN COLUMNS

BRAND: SCHULT

SERIES: MD32

CMH MANUFACTURING, INC.

REVISIONS	BY	DATE

GENERAL NOTES

CEILING HEIGHT = 96.00

FLOOR FRAMING SPACING = 16

TOTAL WINDOW SQFT = ENTER TOTAL CALCULATED

DRAWING TITLE

MASTER PLAN

MODEL NAME: TIMBERLAND MODULAR-365041

SQ. FT.: 1920

PLANT	DESCRIPTION	MODEL NO.
954	32X64 3BR-2BA	MR5632-309

DRAWN BY	ORIG. DATE	DATE PRINTED	SHEET NO.
SSM	07/12/2013	07/15/2013	1-1